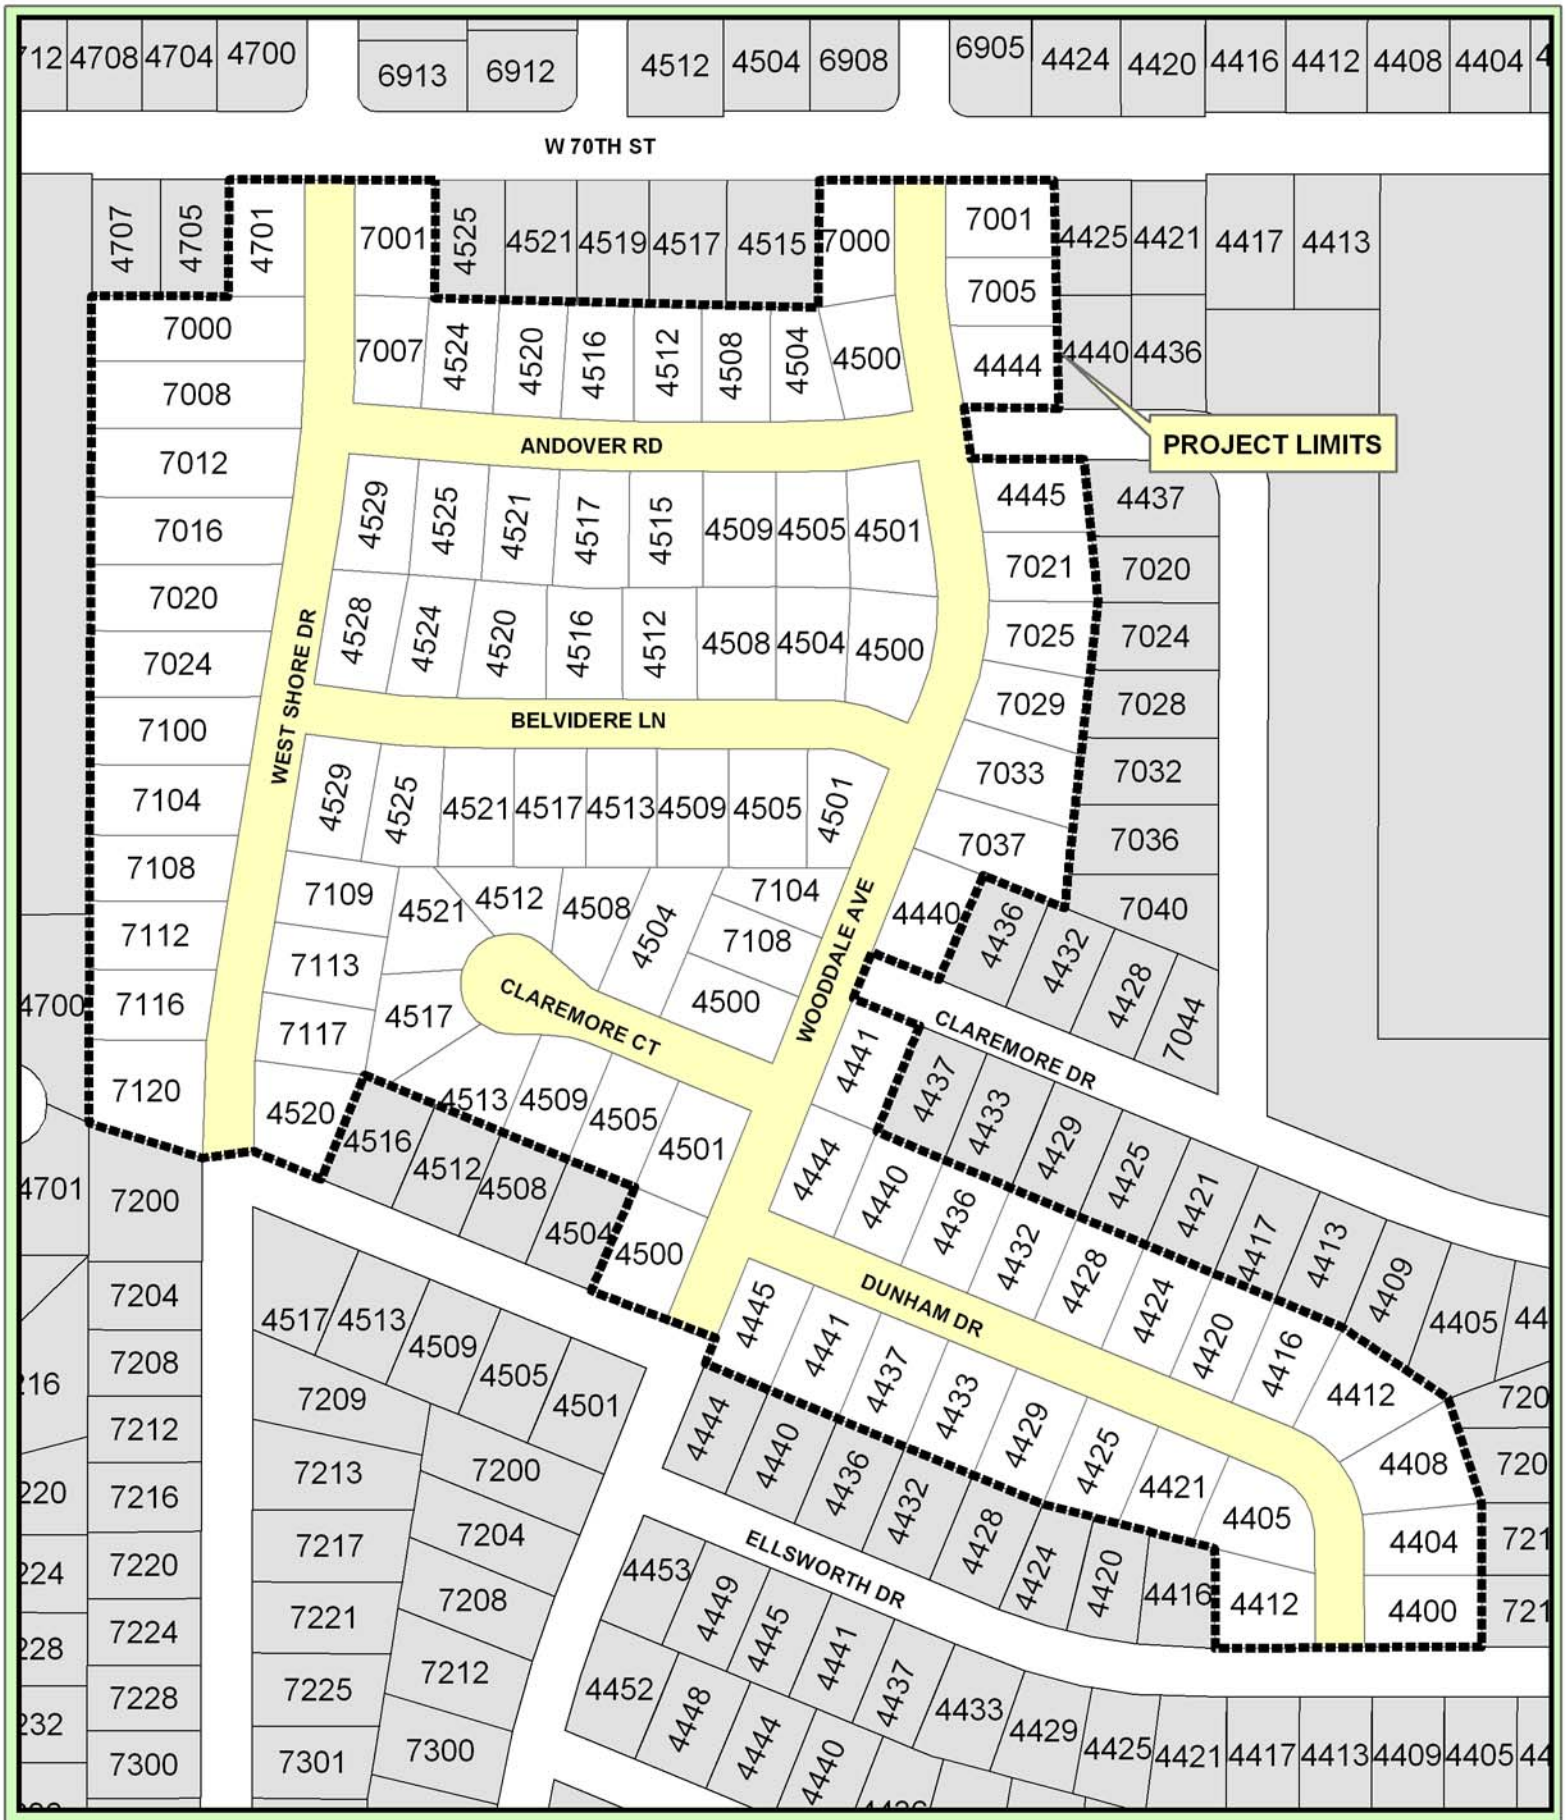

Preliminary Project Area
South Garden Estates Neighborhood
Improvement No: BA-358

N
W E
S

Engineering Dept
December, 2008